3' × 4'

SURFACE APPLIED | *Upgrade existing concrete to comply with ADAAG detectable warning.*

2.35" DOME SPACING

Access Tile®

www.accesstile.com 888-679-4022

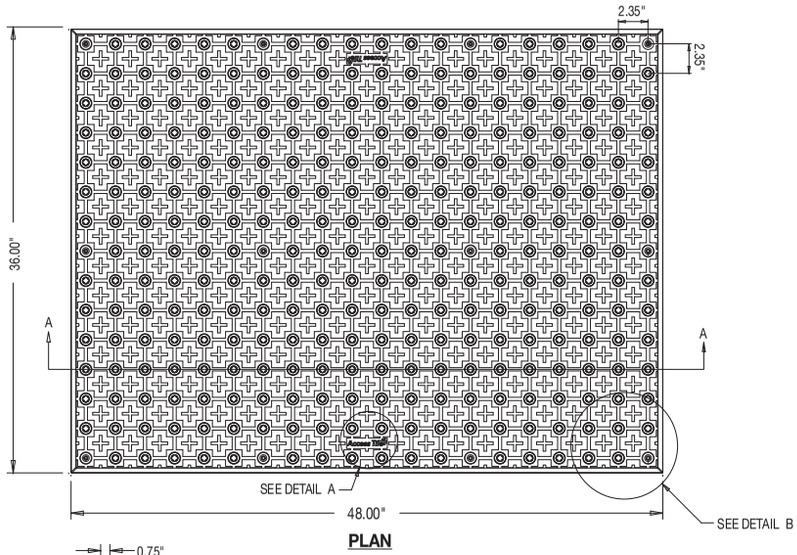

PLAN

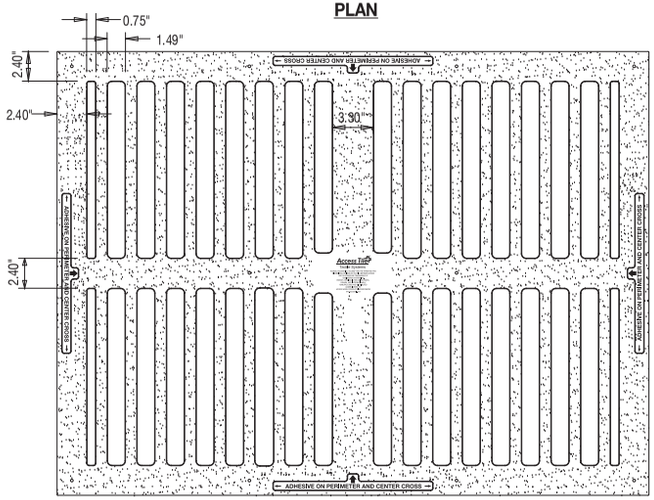

UNDERSIDE VIEW

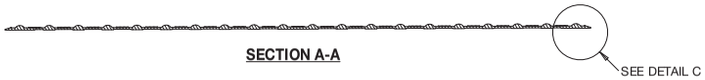

SECTION A-A

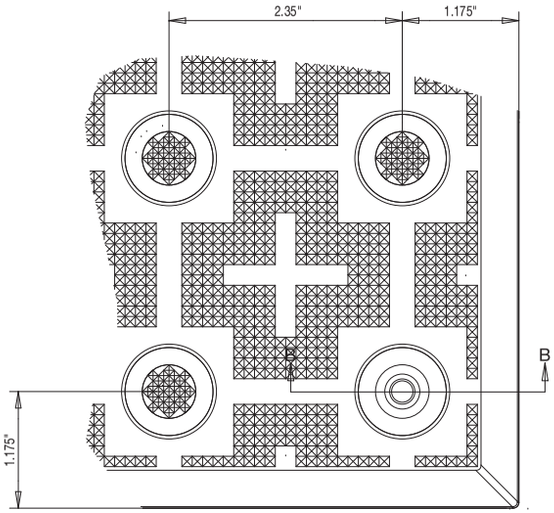

DETAIL B

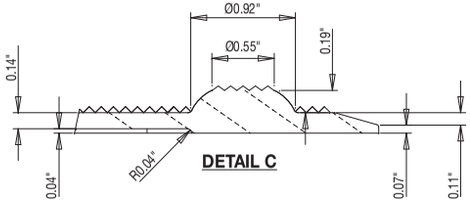

DETAIL C

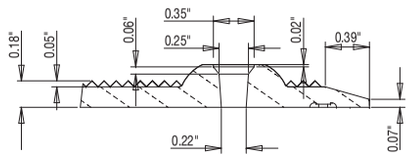

SECTION B-B

DETAIL A

www.AccessTile.com

Access Products Inc

© Access Products Inc.
ACCESS, ACCESS TILE, ACCESS AND THE THREE AND TWO DIMENSIONAL DESIGNS ON THE TILE BETWEEN DOMES AND ON DOMES ARE TRADEMARKS OF ENGINEERED SYSTEMS INC.
PATENTS PENDING IN THE UNITED STATES, CANADA AND INTERNATIONALLY
MANUFACTURED AND DISTRIBUTED UNDER LICENSE BY
ACCESS WORLD PRODUCTS INCORPORATED
www.accesstile.com
© KENNETH E. SZEKELY

MATERIAL LIST

ITEM	DESCRIPTION	PART NO.	QTY
1	ACCESS TILE	ACC-S-3X4	1
2	ACCESS FASTENER	ACC-FSTN	12

REFERENCE DRAWINGS

DWG. NO.	DESCRIPTION

No.	DATE	REVISION	APPR.

SCALE 1"=1'-0" U.N.O. FULL SIZE ONLY

DESIGNED KES — DATE 10/09/2008

DRAWN RWO — 10/15/2008

CHECKED KES

NOTE: STANDARD TOLERANCE ± 0.05"

TRADE DETECTABLE WARNING SURFACE — PART NO. ACC-S-3X4

MATERIAL POLYMER COMPOSITE

SUBJECT

ACCESS TILE®

TRUNCATED DOME, DETECTABLE WARNING TACTILE SURFACE

PROJECT

ACCESS TILE®

TRUNCATED DOME, DETECTABLE WARNING TACTILE SURFACE
3X4 SURFACE APPLIED
INLINE DOME TILE DRAWING.

DRAWING NO. ACC-S-3X4 — REV. NO. Ø

9331 P350 AccessTile_Booklet_Interior-6.indd 20 1/23/09 10:38:17 AM