9331 P350 AccessTile_Booklet_Interior-6.indd 21

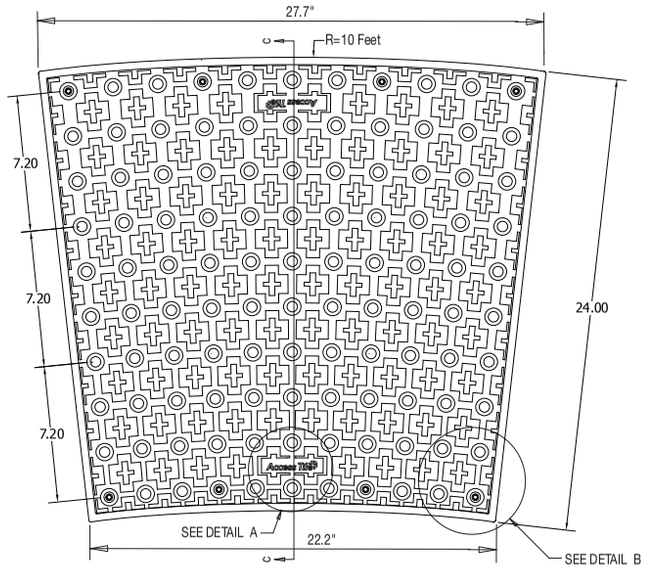

PLAN

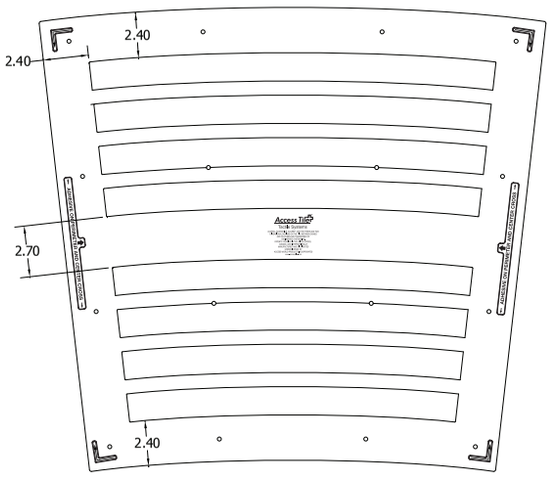

UNDERSIDE VIEW

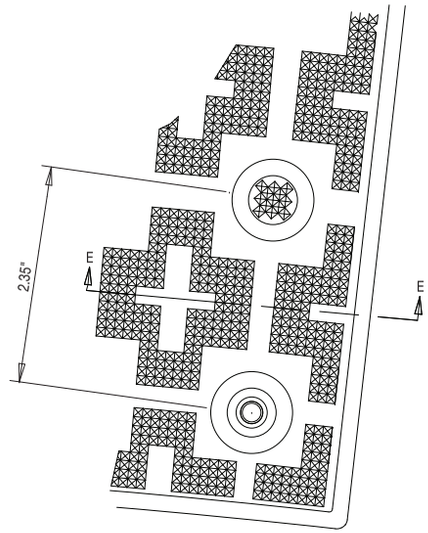

DETAIL B

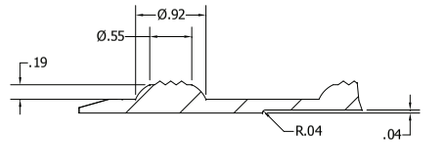

DETAIL D

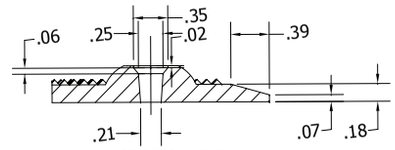

SECTION E-E

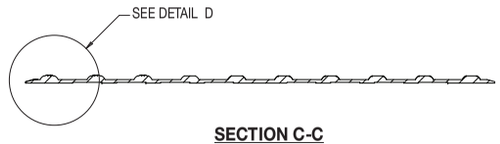

SECTION C-C

DETAIL A

www.AccessTile.com

Access Products Inc

© Access Products Inc.
ACCESS, ACCESS TILE, ACCESS AND THE THREE AND TWO DIMENSIONAL DESIGNS ON THE TILE BETWEEN DOMES AND ON DOMES ARE TRADEMARKS OF ENGINEERED SYSTEMS INC.
PATENTS PENDING IN THE UNITED STATES, CANADA AND INTERNATIONALLY
MANUFACTURED AND DISTRIBUTED UNDER LICENSE BY
ACCESS WORLD PRODUCTS INCORPORATED
www.accesstile.com
Ⓓ KENNETH E. SZEKELY

MATERIAL LIST

ITEM	DESCRIPTION	PART NO.	QTY
1	ACCESS TILE	ACC-S-2X2CRV	1
2	ACCESS FASTENER	ACC-FSTN	8

REFERENCE DRAWINGS

DWG. NO.	DESCRIPTION

No.	DATE	REVISION	APPR.

SCALE 1"=1'-0" U.N.O. FULL SIZE ONLY 0 3 6 9 12 15

DESIGNED KES	DATE 10/09/2008
DRAWN RWO	10/15/2008
CHECKED KES	

NOTE: STANDARD TOLERANCE ± 0.05"

TRADE DETECTABLE WARNING SURFACE	PART NO. ACC-R-3X4

MATERIAL POLYMER COMPOSITE

SUBJECT
ACCESS TILE®
TRUNCATED DOME, DETECTABLE WARNING TACTILE SURFACE

PROJECT
ACCESS TILE®
TRUNCATED DOME, DETECTABLE WARNING TACTILE SURFACE
2X2 CURVED SURFACE APPLIED
INLINE DOME TILE DRAWING.

DRAWING NO.	REV NO.
ACC-S-2X2CRV	Ø

CURVE 1

SURFACE APPLIED | *Upgrade existing concrete to comply with ADAAG detectable warning.*
2.35" DOME SPACING

Access Tile®
www.accesstile.com 888-679-4022

1/23/09 10:38:19 AM